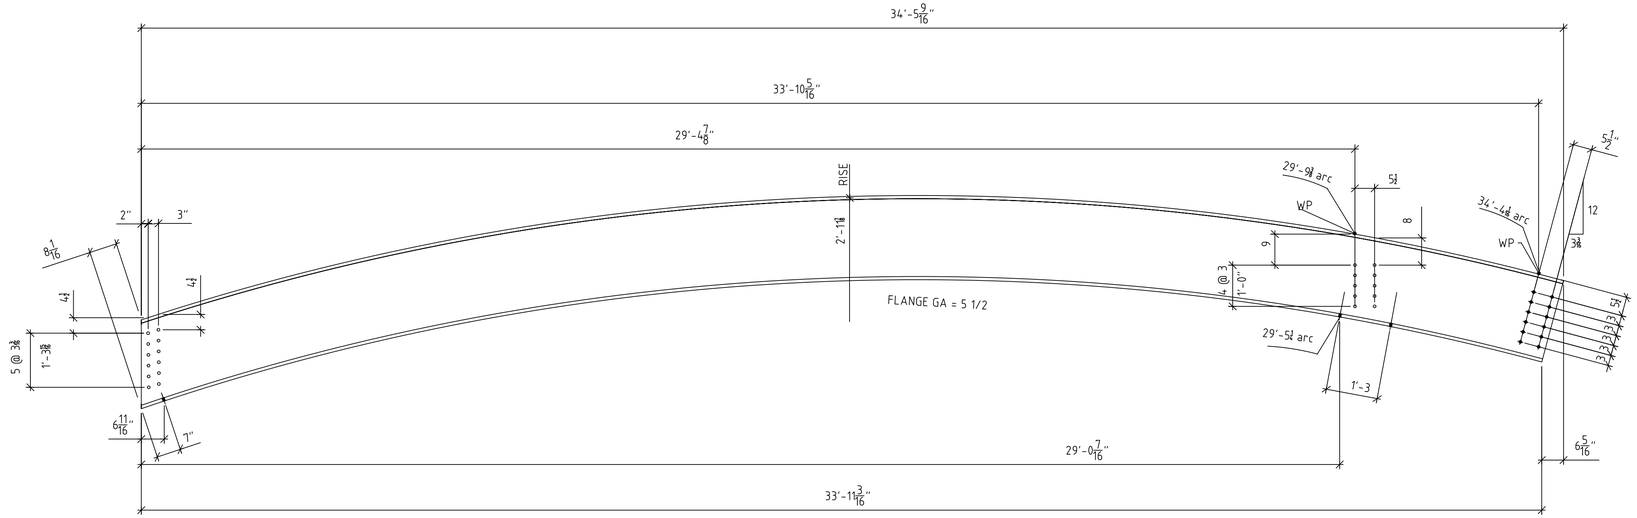

ONE - W24x131 mK B2-L (LEFT)

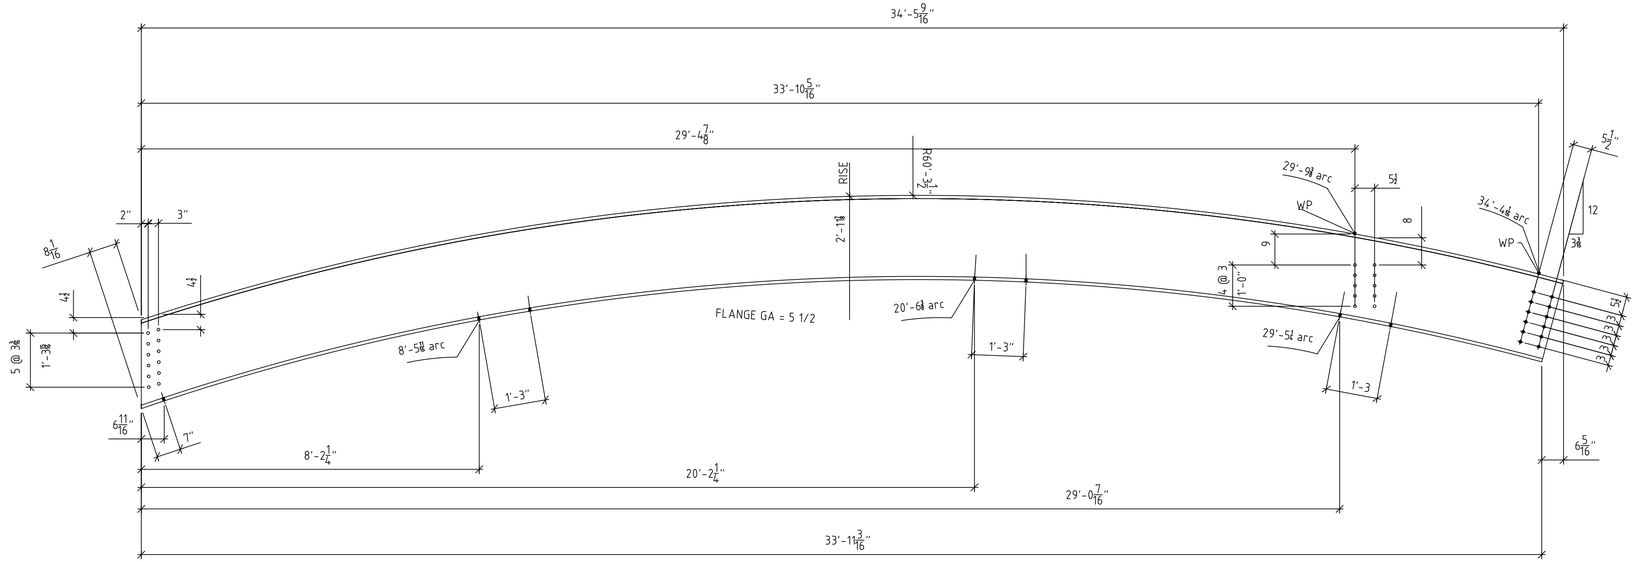

ONE - W24x131 mK B2-R (right)

Hummer Curved Beam

BILL OF MATERIAL

MARK	NO. OF PIECES	SIZE AND SECTION	LENGTH FEET INCHES	REMARKS
B2-R	1	W 24 X 131	35'-1 3/8	CURVED
B2-L	1	W 24 X 131	35'-1 3/8	CURVED

HOLES: 13/16 U/N	WELD: 70xx	PAINT: ONE SHOP COAT PRIMER

REV.	DESCRIPTION	BY	DATE

FOR APPROVAL:	TO SHOP:	TO FIELD:
R & R APPROVAL		AS BUILT:

JOB NAME:	DRAWN BY:	CHECKED BY:
LOCATION:	SCALE:	
	DATE:	
CONTRACTOR:	JOB NUMBER	SHEET
DESCRIPTION:		TB_REV